CITY OF ARCADIA: WATER DISTRIBUTION SYSTEM

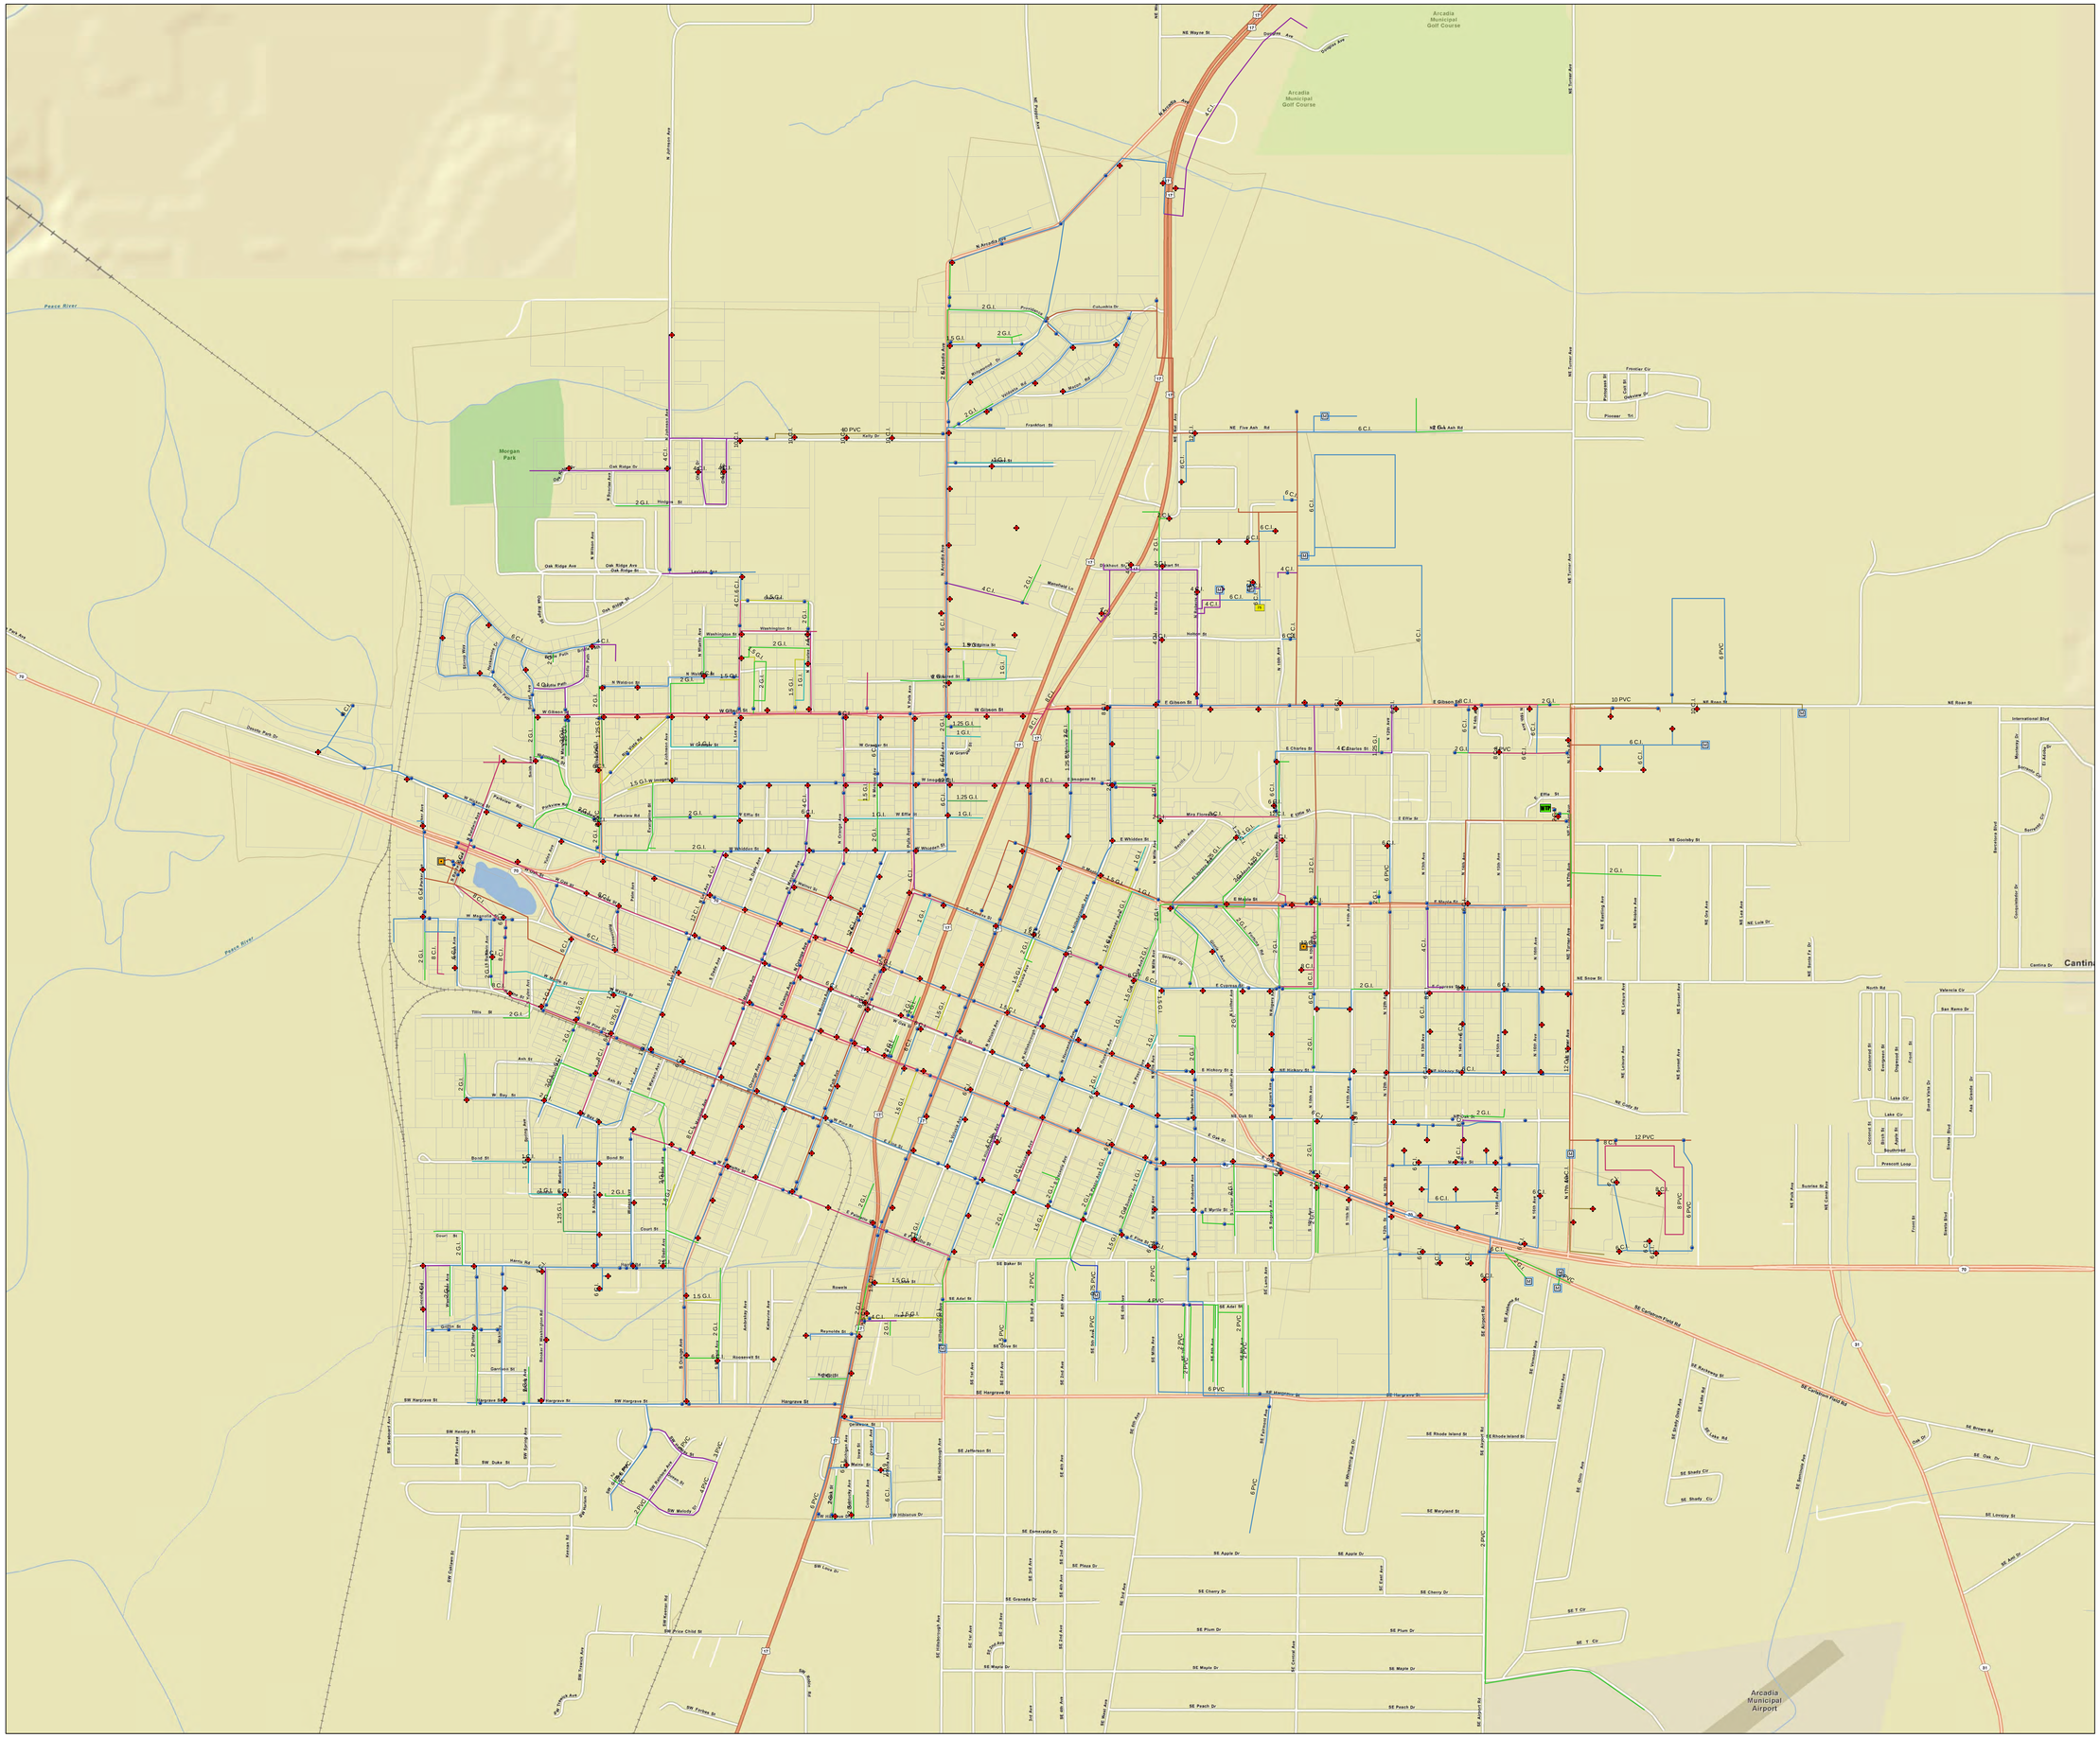

N
W E
S

0 0.15 0.3 Miles

Legend

- WTP
- STORAGE TANK
- WATER METER
- PUMP STATION
- FIRE HYDRANT
- WATER VALVE

POTABLE WATER MAINS

DIAMETER (IN)

- 0.75
- 1
- 1.25
- 1.5
- 2
- 4
- 6
- 8
- 10
- 12
- CITYLIMIT

City of Arcadia

HAZEN AND SAWYER
Environmental Engineers & Scientists